


① Level 1 RCP
3/8" = 1'-0"

RCP LEGEND	
M	CEILING OCCUPANCY SENSOR
	TROFFER LIGHT LENS
SD	SMOKE DETECTOR
	SPRINKLER
WiFi	WIFI EXTENDER
	SPEAKER
	DOWN LIGHT RECESSED
	EXIT SIGN
	RETURN DIFFUSER
	RETURN DIFFUSER
	SUPPLY DIFFUSER
	SUPPLY DIFFUSER
	SUPPLY DIFFUSER
	SUPPLY DIFFUSER
	EMERGENCY LIGHT
	INTERIOR GYPSUM WALL
	CMU WALL
	GYPSUM CEILING
NOTE: SOME LEGEND ITEMS MAY NOT BE USED IN DRAWING.	

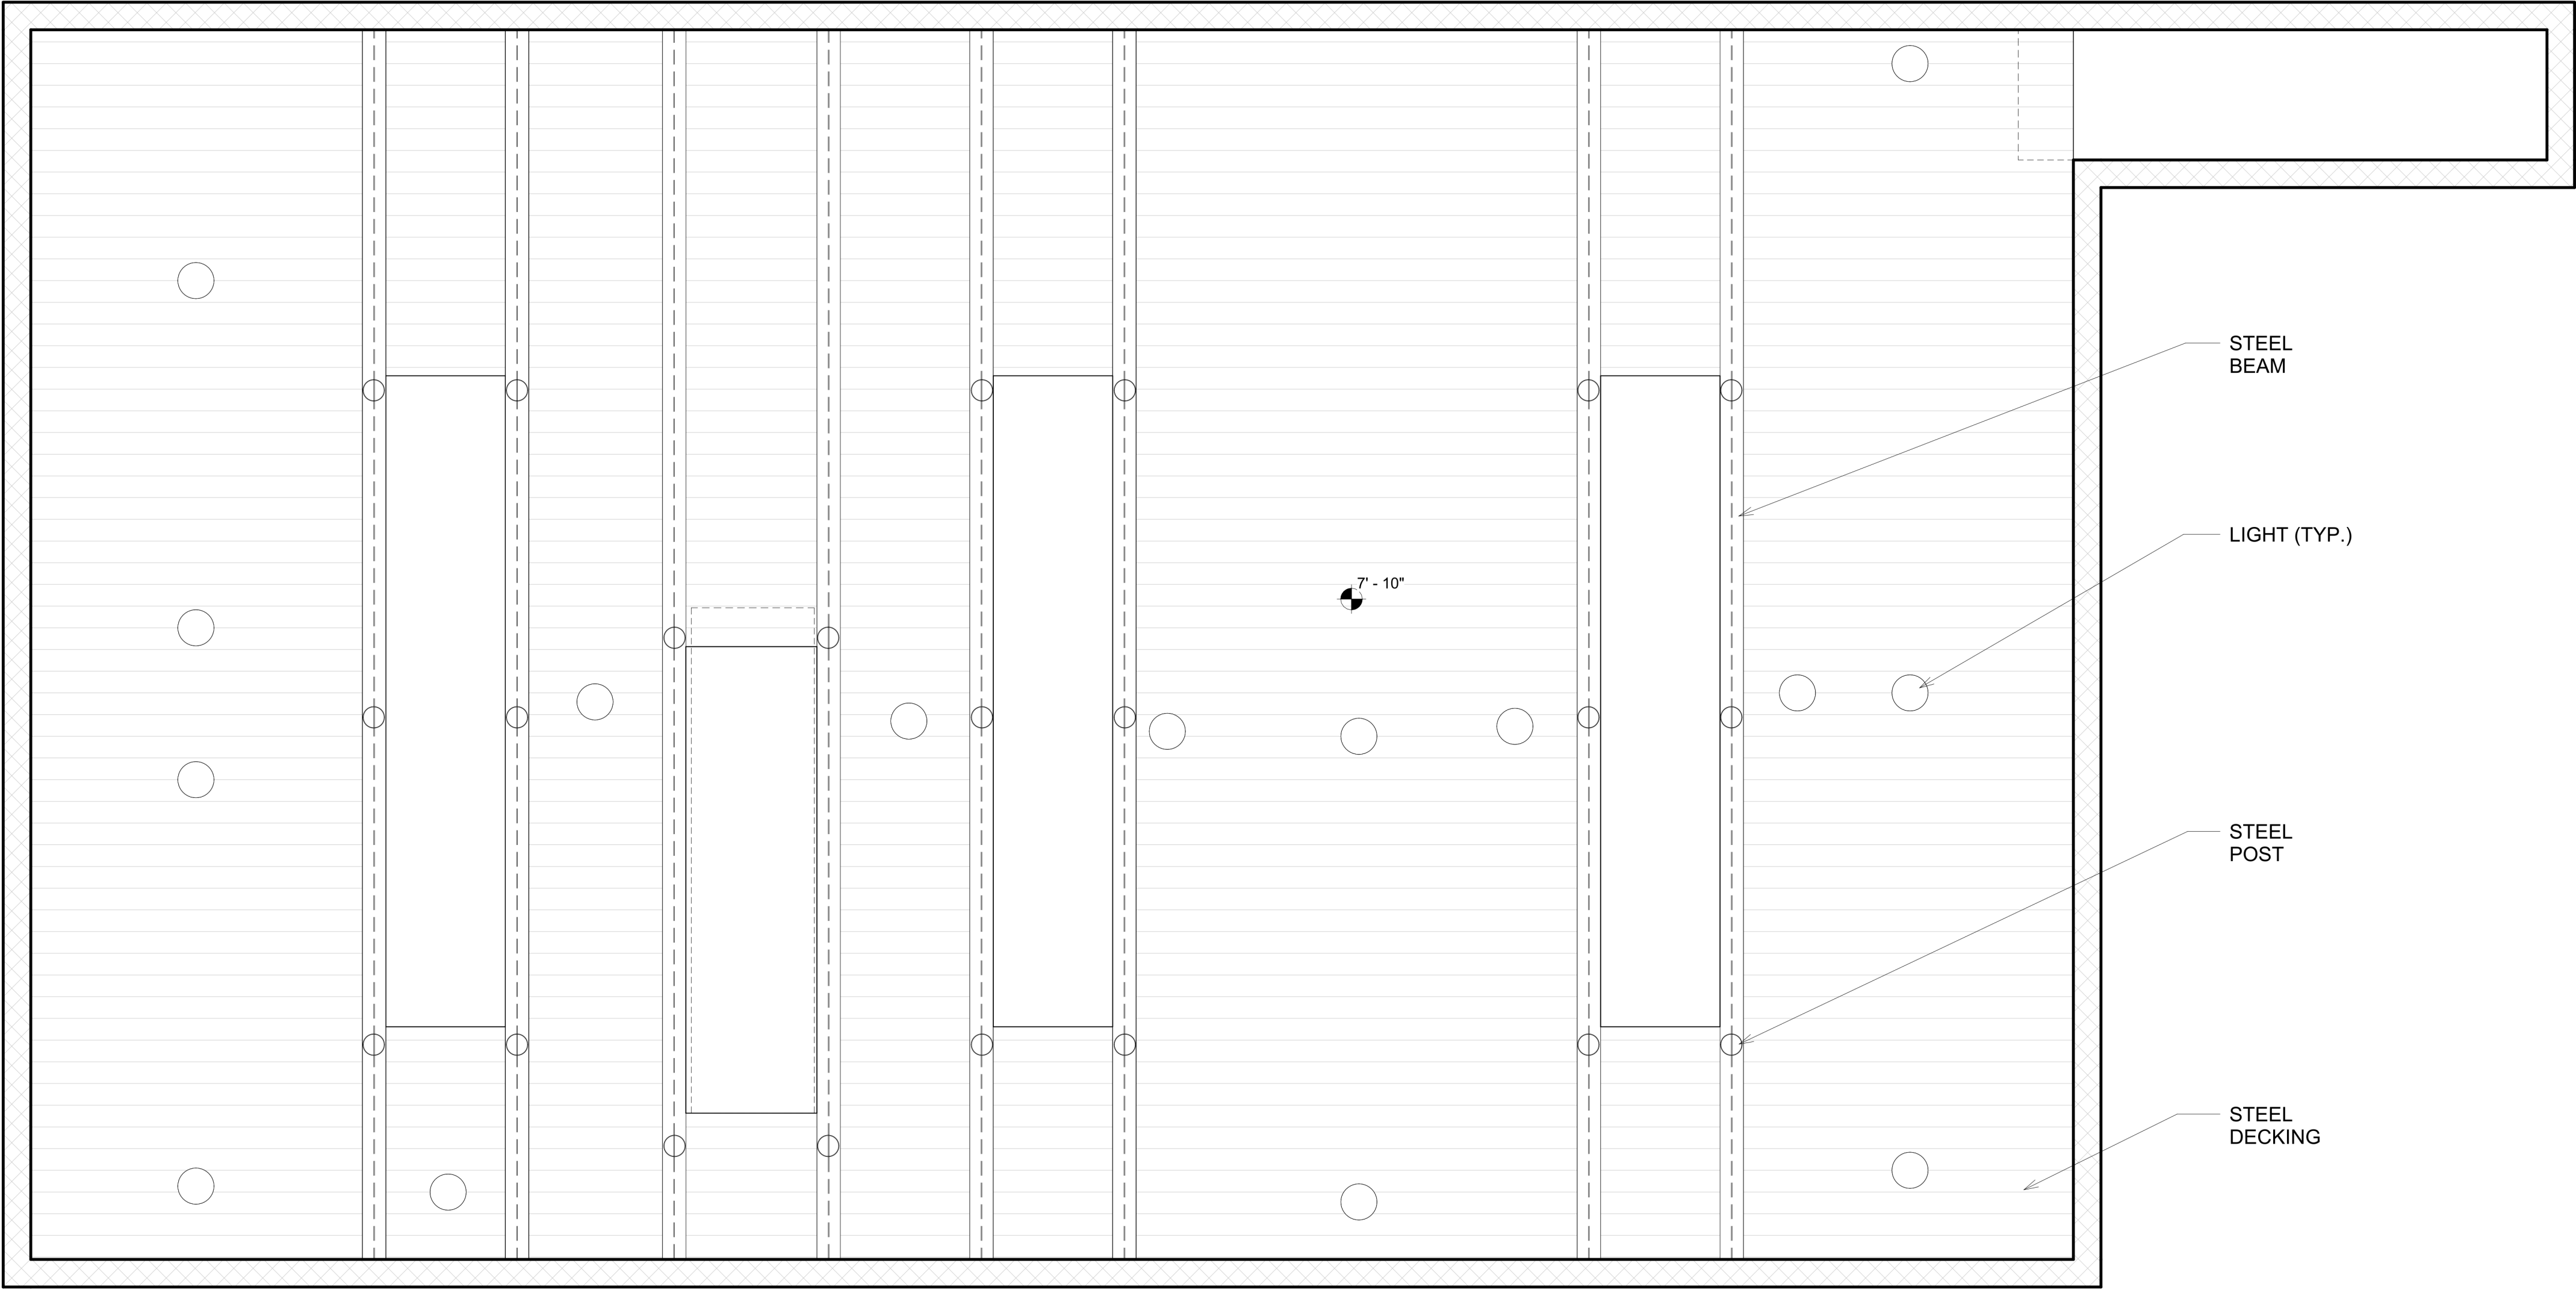

② Basement RCP
3/8" = 1'-0"